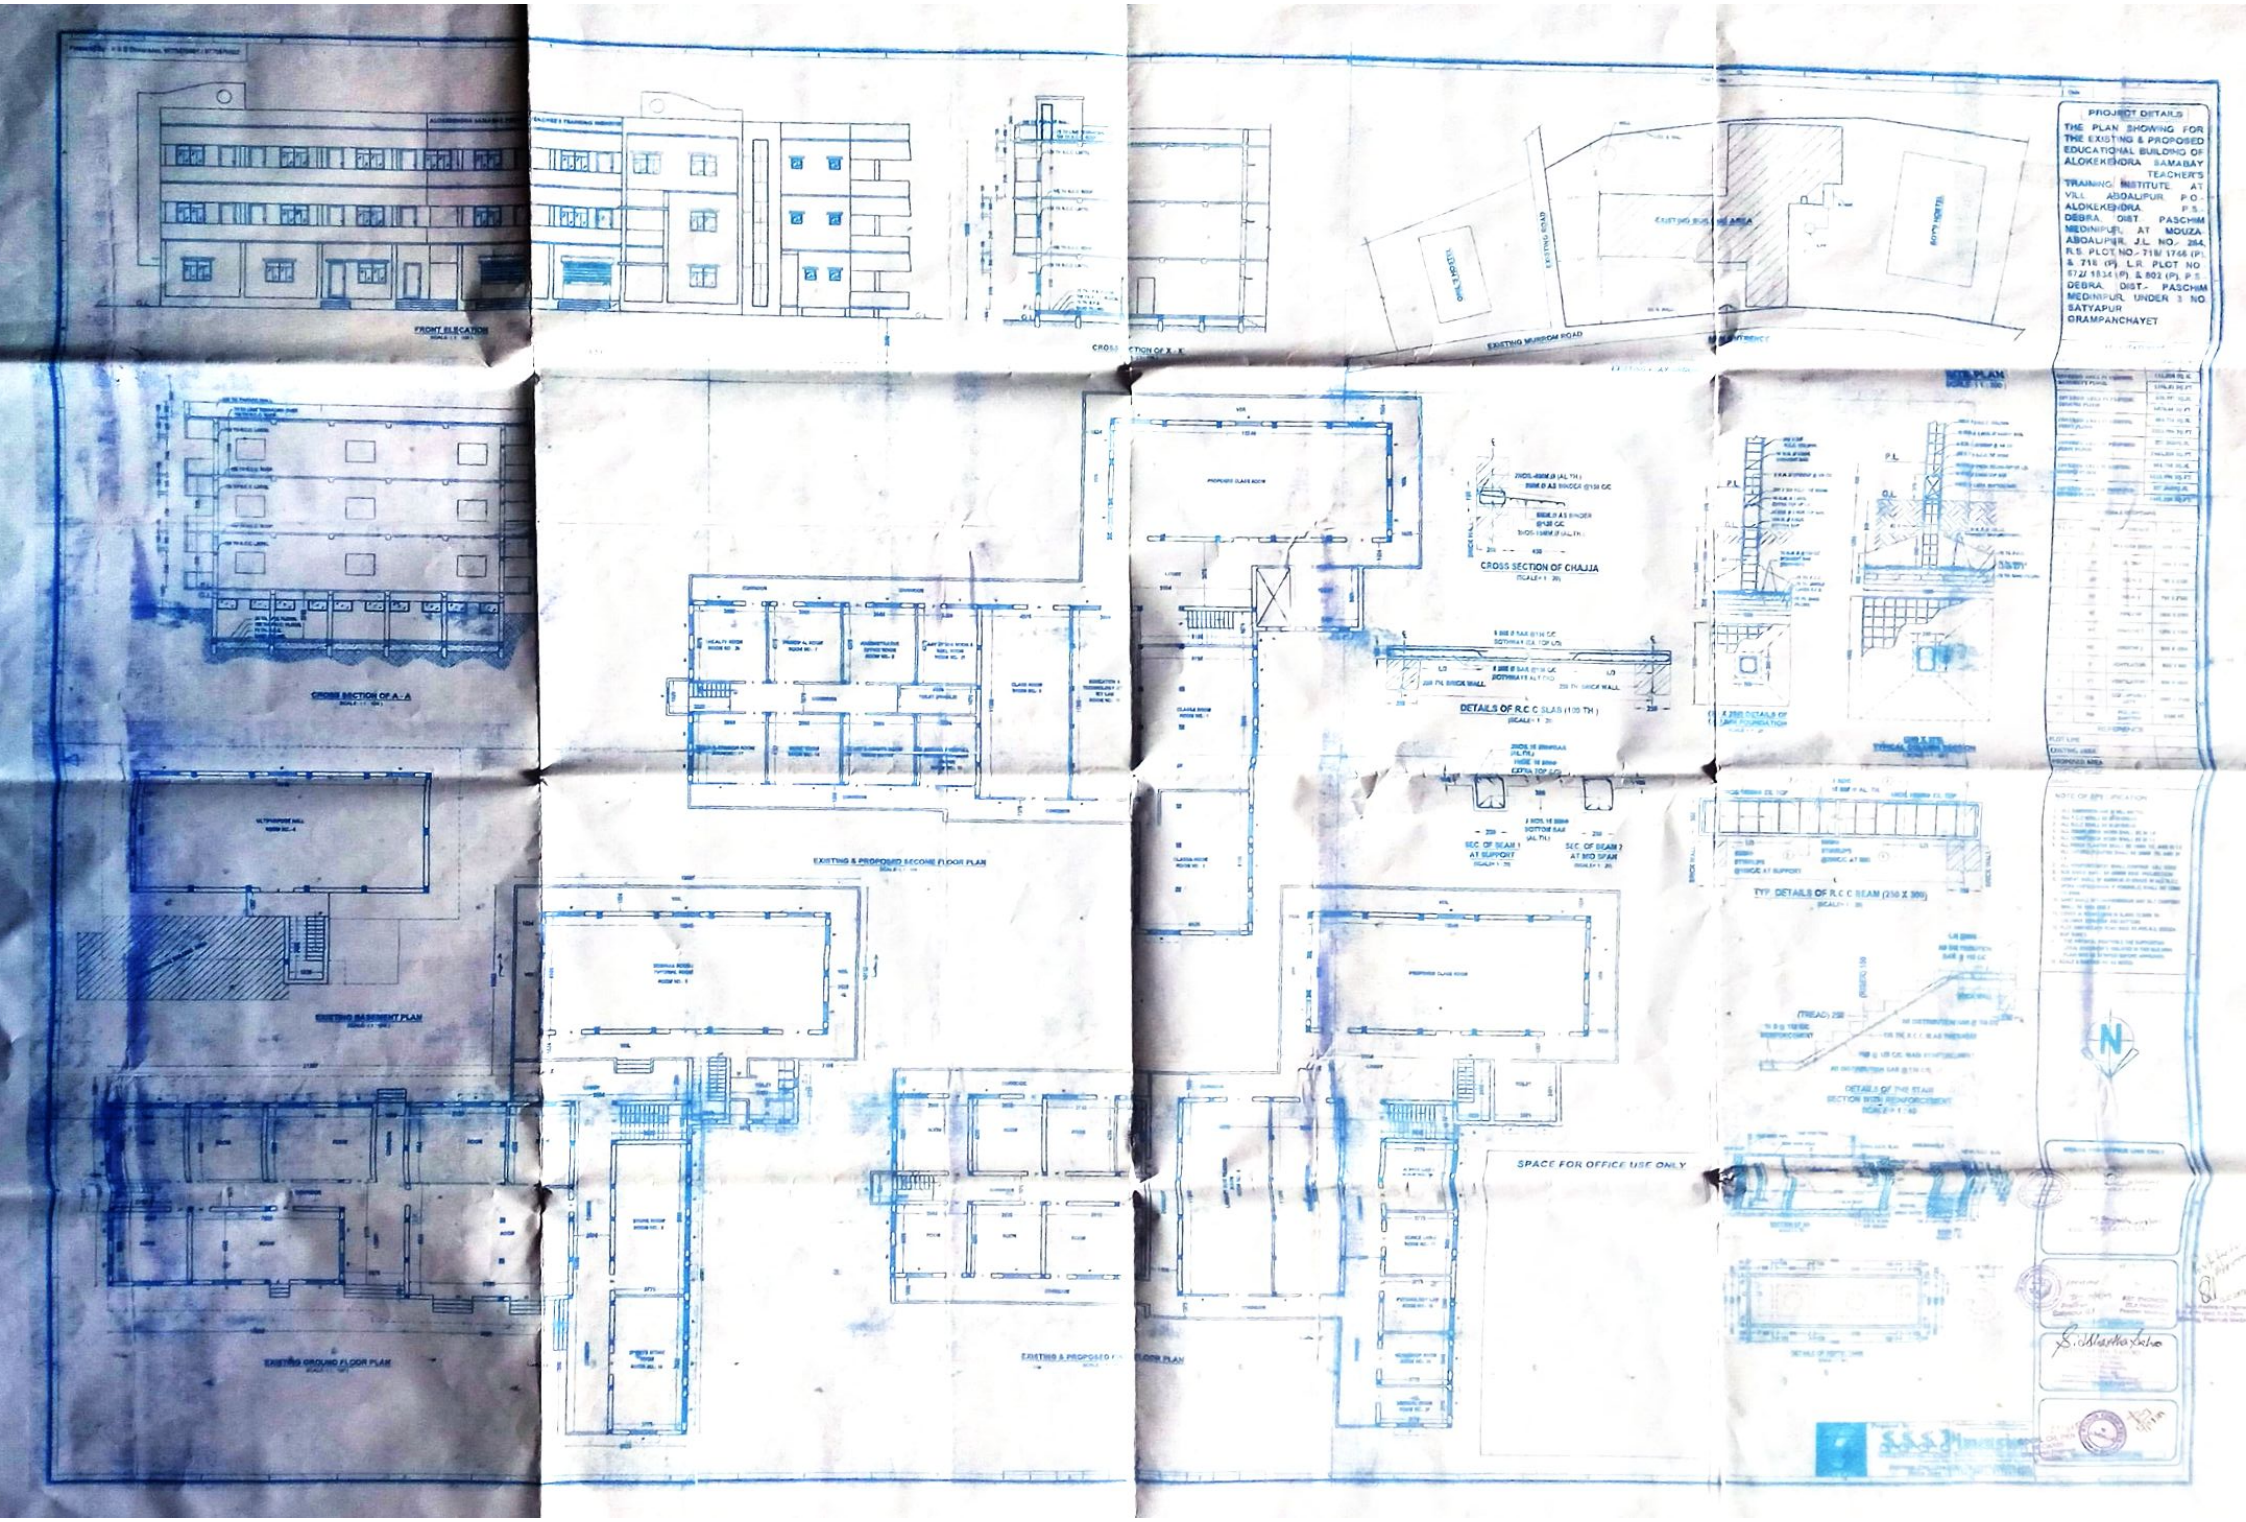
FRONT ELEVATION
CROSS SECTION OF A - A
EXISTING BASEMENT PLAN
EXISTING GROUND FLOOR PLAN
EXISTING & PROPOSED SECOND FLOOR PLAN
EXISTING & PROPOSED FIRST FLOOR PLAN
CROSS SECTION OF CHAJJA
DETAILS OF R.C.C SLAB (135 TH)
SEC. OF BEAM 1 AT SUPPORT
SEC. OF BEAM 2 AT MID SPAN
TYP. DETAILS OF R.C.C BEAM (250 X 300)
DETAILS OF THE STAIR SECTION WITH REINFORCEMENT
SITE PLAN
EXISTING BUS STAND AREA
EXISTING ROAD
EXISTING MURROM ROAD
BOYS HOSTEL
GIRLS HOSTEL
SPACE FOR OFFICE USE ONLY
PROJECT DETAILS
THE PLAN SHOWING FOR THE EXISTING & PROPOSED EDUCATIONAL BUILDING OF ALOKEKENDRA SAMABAY TEACHER'S TRAINING INSTITUTE AT VILL ABDALIPUR P.O.- ALOKEKENDRA P.S. DEBRA DIST. PASCHIM MEDINIPUR, AT MOUZA ABDALIPUR, J.L. NO.- 264, R.S. PLOT NO.- 718/ 1746 (P), & 718 (P), L.R. PLOT NO 8722 1514 (P) & 802 (P), P.S. DEBRA DIST.- PASCHIM MEDINIPUR UNDER 3 NO SATYAPUR GRAMPANCHAYET

PROJECT DETAILS

THE PLAN SHOWING FOR THE EXISTING & PROPOSED EDUCATIONAL BUILDING OF ALOKEKENDRA SAMABAY TEACHER'S TRAINING INSTITUTE, AT VILL.- ABDALIPUR, P.O.- ALOKEKENDRA, P.S.- DEBRA, DIST.- PASCHIM MEDINIPUR, AT MOUZA- ABDALIPUR, J.L. NO.- 264, R.S. PLOT NO.- 718/ 1746 (P), & 718 (P), L.R. PLOT NO.- 672/ 1834 (P), & 802 (P), P.S.- DEBRA, DIST.- PASCHIM MEDINIPUR, UNDER 3 NO. SATYAPUR GRAMPANCHAYET.

AREA STATEMENT

AREA OF TOTAL LAND	3238.661 SQ.M.
COVERED AREA IN EXISTING BASEMENT FLOOR	111.228 SQ.M.
	1196.81 SQ.FT.
COVERED AREA IN EXISTING GROUND FLOOR	638.997 SQ.M.
	6876.60 SQ.FT
COVERED AREA IN EXISTING FIRST FLOOR	484.758 SQ.M.
	5215.996 SQ.FT
COVERED AREA IN PROPOSED FIRST FLOOR	227.2625Q.M.
	2445.339 SQ.FT.
COVERED AREA IN EXISTING SECOND FLOOR	484.758 SQ.M.
	5218.996 SQ.FT.
COVERED AREA IN PROPOSED SECOND FLOOR	227.2625Q.M.
	2445.339 SQ.FT.

SCHEDULE OF OPENING

SL NO	SYMBOL	REFERENCE	SIZE
1	D	WOODEN DOOR	1200 X 2100
2	D1	DOOR-1	1000 X 2100
3	D2	DOOR-2	750 X 2100
4	D2	DOOR 2	750 X 2100
5	W	WINDOW	1800 X 2100
6	W1	WINDOW 1	1200 X 1200
7	W2	WINDOW 2	900 X 1200
8	V	VENTILATOR	900 X 600
9	V1	VENTILATOR1	600 X 1800
10	CG	COLLAPSIBLE GATE	2880 X 2100
11	RS	ROLLING SHATTER	2100 HT

REFERENCE

PLOT LINE	
EXISTING AREA	
PROPOSED AREA	
EXISTING ROAD	
DRAIN	

NOTE OF SPECIFICATION

1. ALL DIMENSION ARE IN MILLIMETER
2. ALL P.C.C SHALL BE 1:5:10 GREAD
3. ALL R.C.C SHALL BE M-20 GREAD
4. ALL 230MM BRICK WORK SHALL BE IN 1:6
5. ALL 120MM BRICK WORK SHALL BE IN 1:4
6. ALL INSIDE PLASTER SHALL BE 15MM TH. AND IN 1:4 ALL OUTSIDE PLASTER SHALL BE 20MM TH. AND IN 1:5
7. ALL REINFORCEMENT SHALL CONFIRM I.S.I. CODE
8. SUN SHADE SHALL BE 450MM WIDE PROJECTION
9. CEMENT SHALL BE MINIMUM 53 GRADE IN ALL R.C.C WORK CHIPS(MAXIMUM IF POSSIBLE) SHALL BE 12MM TO 20MM
10. SAND SHALL BE COARSE(MIDIUM AND SILT CONTENT SHALL BE MEDIUMBLE
11. COVER IN [illegible] IN SLABS 12.5MM IN COLUMNS 25MM(SIDE AND BOTTOM)
12. PLOT DIMENSION & ROAD WIDE AS PER R.S. MOUZA MAP BASES.

- THE PHYSICAL POSITION & THE SUPPORTING LEGAL DOCUMENTS (RELATED IN THIS BUILDING PLAN) MAY BE VERIFIED BEFORE APPROVED.

12. SCALE & DIMENSIONS AS NOTED.

N

SPACE FOR OFFICE USE ONLY

Chairman 17/10/2013
Aloke-Kendra S.K.U.S. Ltd.

Secretary 17/10/2013
Aloke-Kendra S.K.U.S. Ltd.

Approved.
17/10/13
Pradhan
Satyapur G.P.

Approved
17/10/13
AST. ENGINEER
ZILA PARISAD
Paschim Medinipur

AUTHORITY SIGNATURE

SIDDHARTHA SAHOO
B.Tech (Civil)
Enlisted Plan Maker
Midnapore Municipality
Regd. No.- [illegible]
Mahatabour [illegible] Medinipur
Nisandowra [illegible]

Subject to Approval
12.12.2012
Sub-Assistant Engineer
Project Sub Divn. No-II
Zila Parishad, Paschim Medinipur

[illegible] CH. PAN
[illegible] Civil/MIE
Enlisted Engineer
[illegible]
17/10/13